PRELIMINARY DESIGN
NOT FOR CONSTRUCTION
JANUARY 2020

SANTA CRUZ CORRIDOR TRAFFIC IMPROVEMENT STUDY
CORRIDOR ALTERNATIVE - EXISTING CONDITION ALONG ALAMEDA DE LAS PULGAS

SANTA CRUZ CORRIDOR TRAFFIC IMPROVEMENT STUDY
CORRIDOR ALTERNATIVE - EXISTING CONDITION ALONG ALAMEDA DE LAS PULGAS

GENERAL NOTE:
LANE WIDTHS AND SIDEWALK RECONSTRUCTION/WIDENING MAY VARY FROM PRELIMINARY LAYOUTS SHOWN.

GRAPHIC SCALE
(IN FEET)
1 inch = 20 ft.

JANUARY 2020

Kimley»Horn

PRELIMINARY DESIGN
NOT FOR CONSTRUCTION
JANUARY 2020

SANTA CRUZ CORRIDOR TRAFFIC IMPROVEMENT STUDY
CORRIDOR ALTERNATIVE - EXISTING CONDITION ALONG ALAMEDA DE LAS PULGAS

SANTA CRUZ CORRIDOR TRAFFIC IMPROVEMENT STUDY
CORRIDOR ALTERNATIVE - EXISTING CONDITION ALONG ALAMEDA DE LAS PULGAS

GENERAL NOTE:
LANE WIDTHS AND SIDEWALK RECONSTRUCTION/WIDENING MAY VARY FROM PRELIMINARY LAYOUTS SHOWN.

GRAPHIC SCALE
(IN FEET)
1 inch = 20 ft.

JANUARY 2020

Kimley»Horn

Alameda de las Pulgas - Existing Conditions

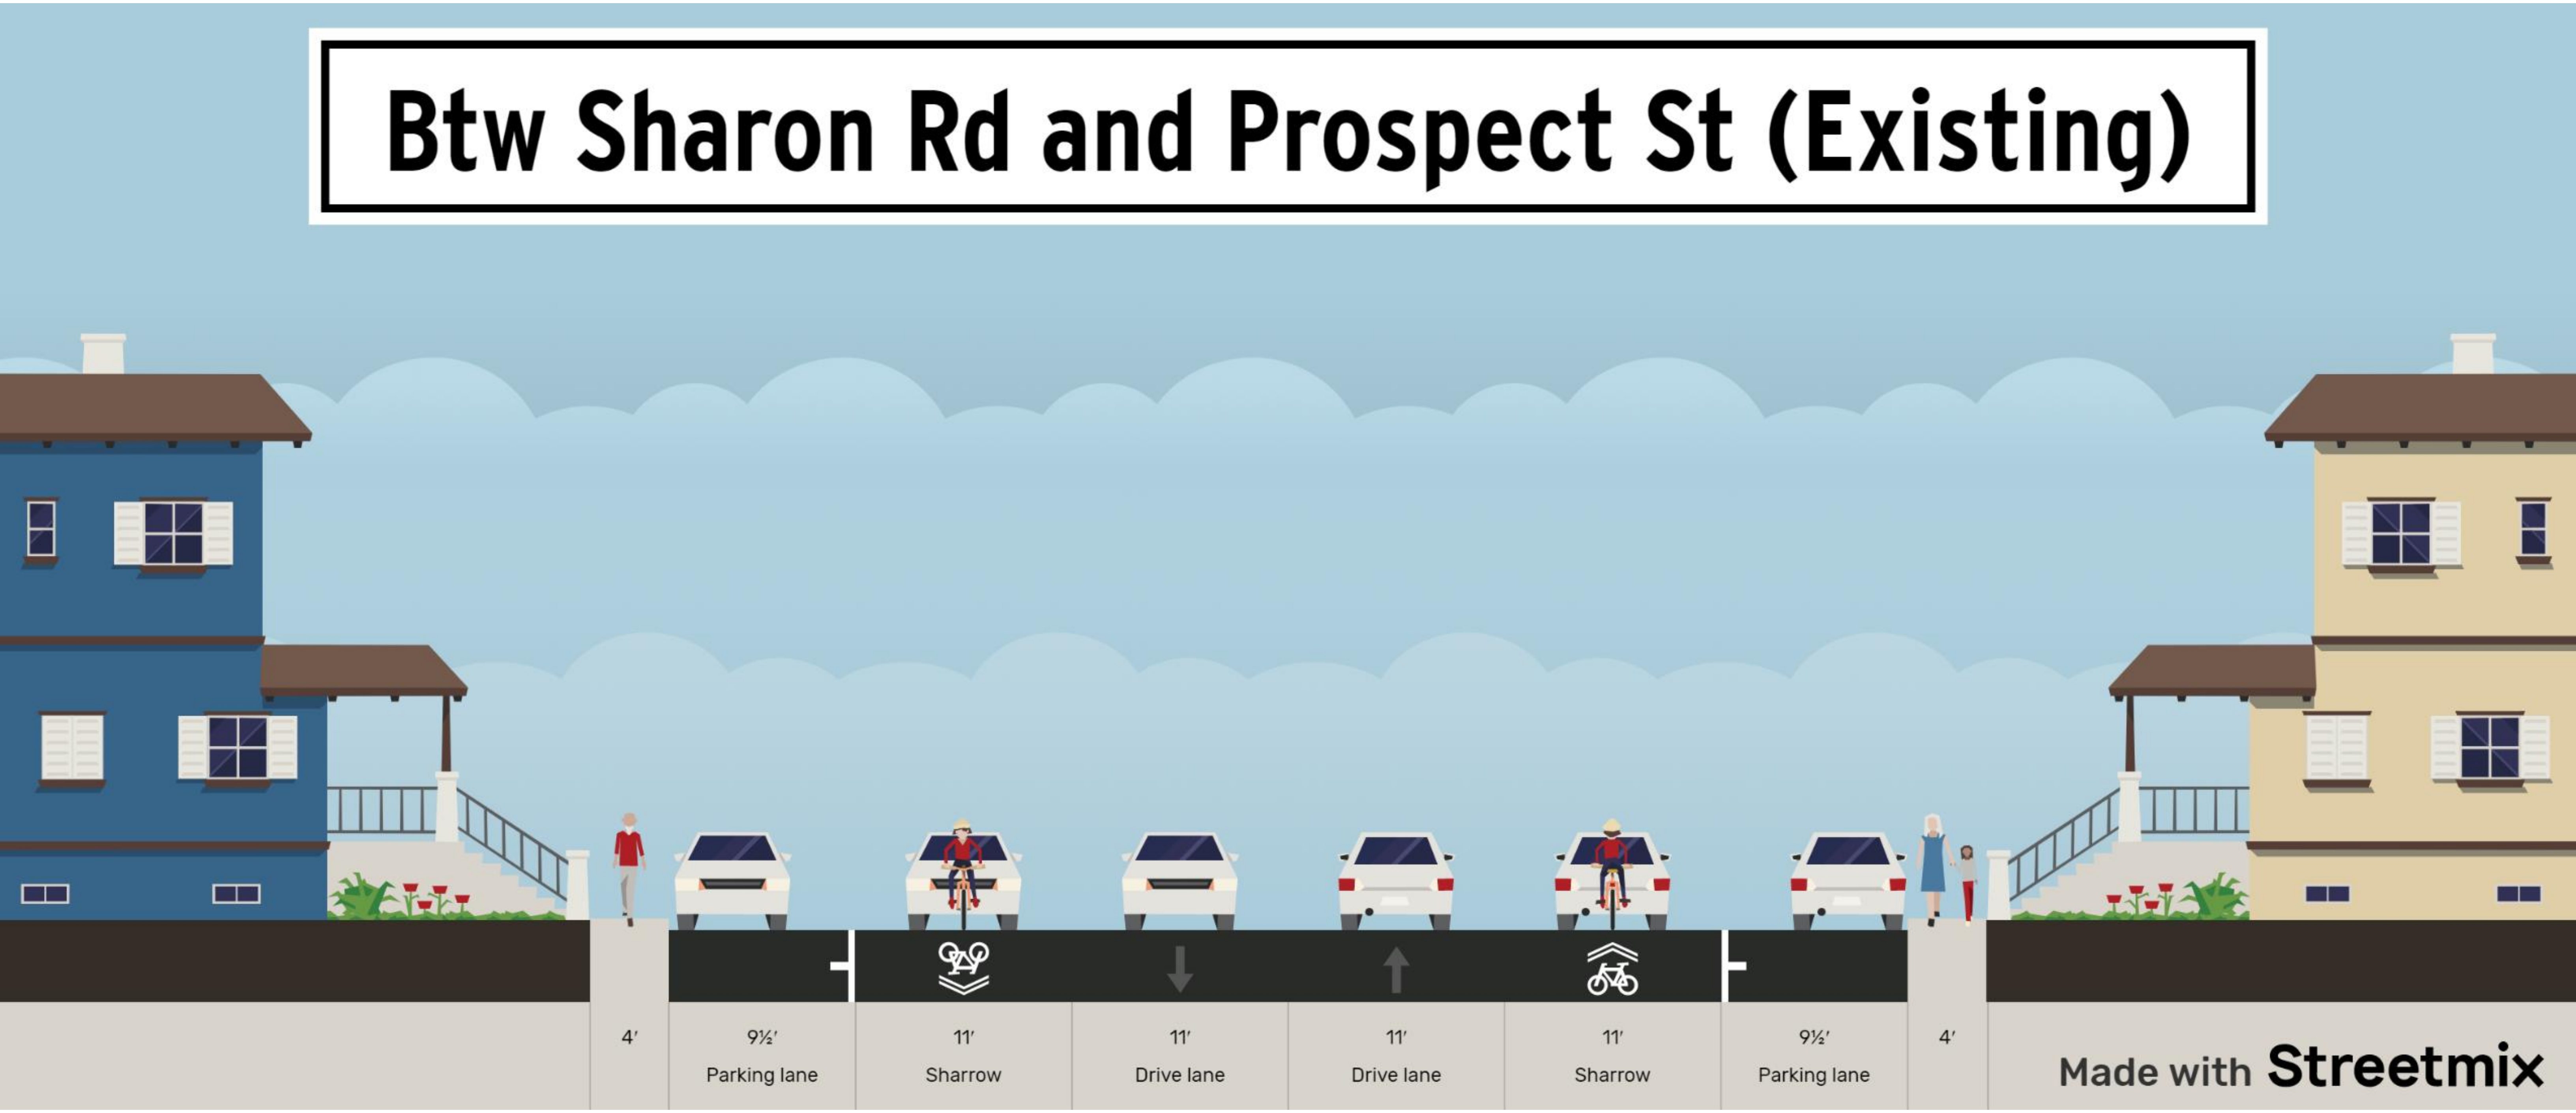

PRELIMINARY DESIGN
NOT FOR CONSTRUCTION
JANUARY 2020

SANTA CRUZ CORRIDOR TRAFFIC IMPROVEMENT STUDY
CORRIDOR ALTERNATIVE - ROAD DIET ALONG ALAMEDA DE LAS PULGAS

SANTA CRUZ CORRIDOR TRAFFIC IMPROVEMENT STUDY
CORRIDOR ALTERNATIVE - ROAD DIET ALONG ALAMEDA DE LAS PULGAS

GENERAL NOTE:
LANE WIDTHS AND SIDEWALK RECONSTRUCTION/WIDENING MAY VARY FROM PRELIMINARY LAYOUTS SHOWN.

JANUARY 2020

Kimley»Horn

PRELIMINARY DESIGN
NOT FOR CONSTRUCTION
JANUARY 2020

SANTA CRUZ CORRIDOR TRAFFIC IMPROVEMENT STUDY
CORRIDOR ALTERNATIVE - ROAD DIET ALONG ALAMEDA DE LAS PULGAS

SANTA CRUZ CORRIDOR TRAFFIC IMPROVEMENT STUDY
CORRIDOR ALTERNATIVE - ROAD DIET ALONG ALAMEDA DE LAS PULGAS

GENERAL NOTE:
LANE WIDTHS AND SIDEWALK RECONSTRUCTION/WIDENING MAY VARY FROM PRELIMINARY LAYOUTS SHOWN.

JANUARY 2020

Kimley»Horn

Alameda de las Pulgas - Road Diet Alternative